VERTICAL PROFILE

PROFILE HT–FOUND. A
HORIZONTAL SCALE : 1/1000
VERTICAL SCALE : 1/1000

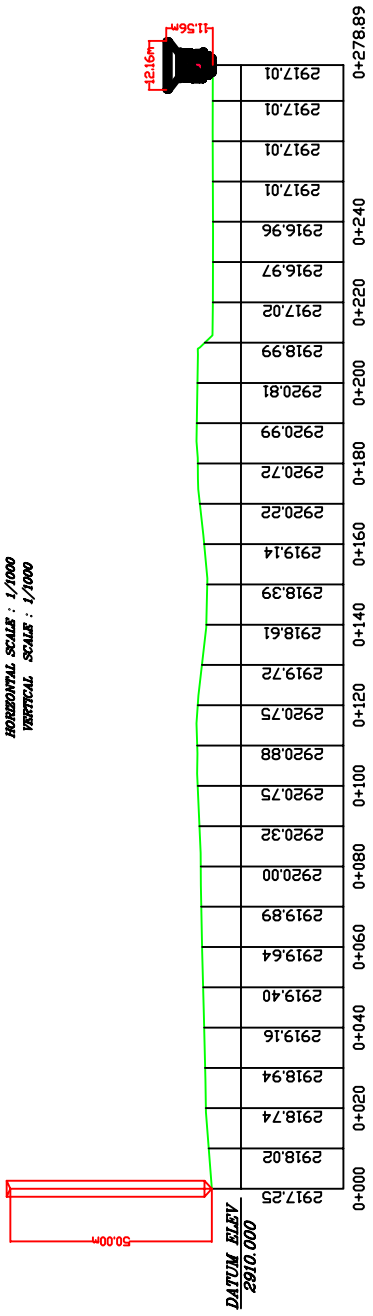

PROFILE HT–FOUND. B
HORIZONTAL SCALE : 1/1000
VERTICAL SCALE : 1/1000

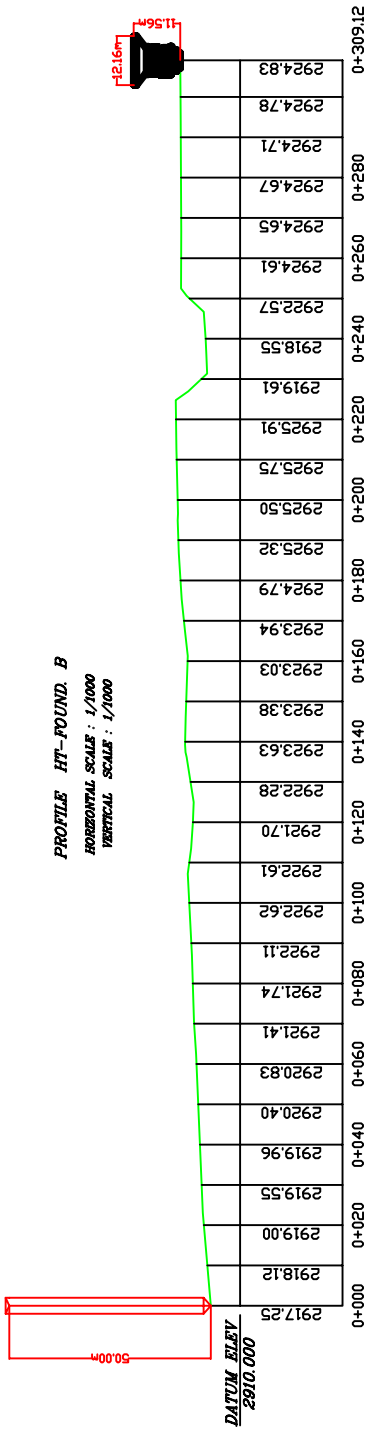

PROFILE HT–FOUND. C
HORIZONTAL SCALE : 1/1000
VERTICAL SCALE : 1/1000

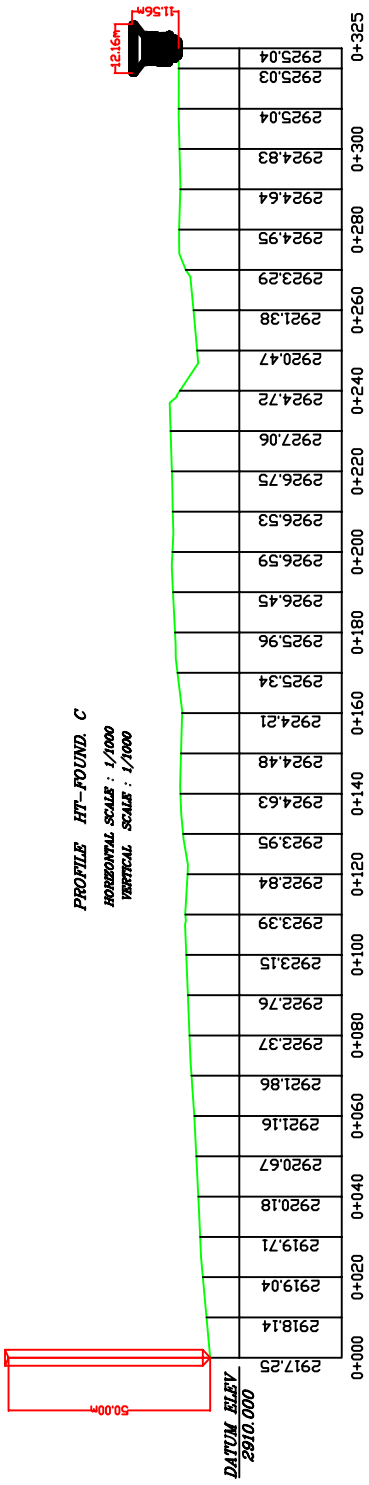

PROFILE HT–FOUND. D
HORIZONTAL SCALE : 1/1000
VERTICAL SCALE : 1/1000

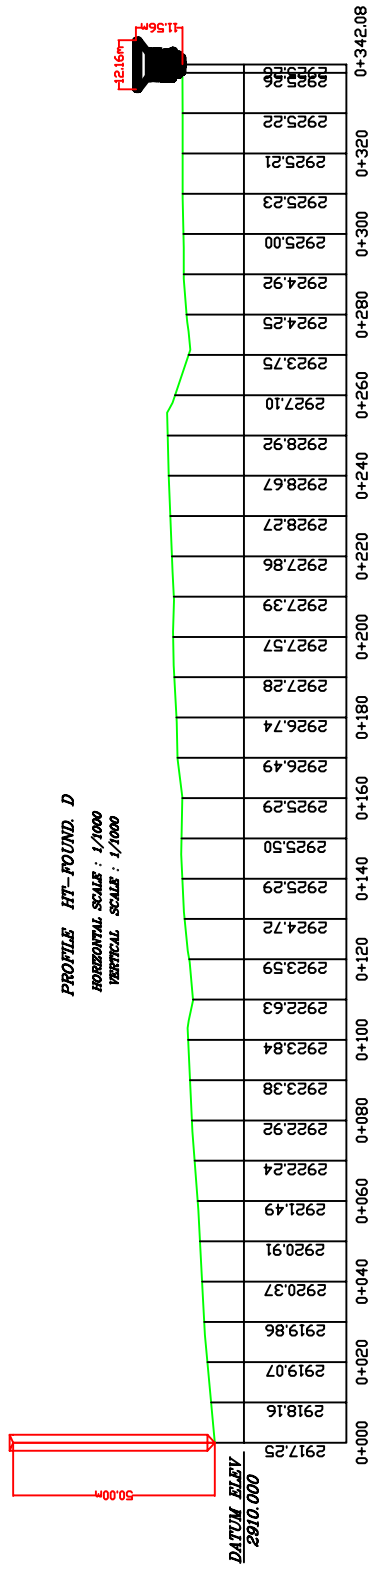

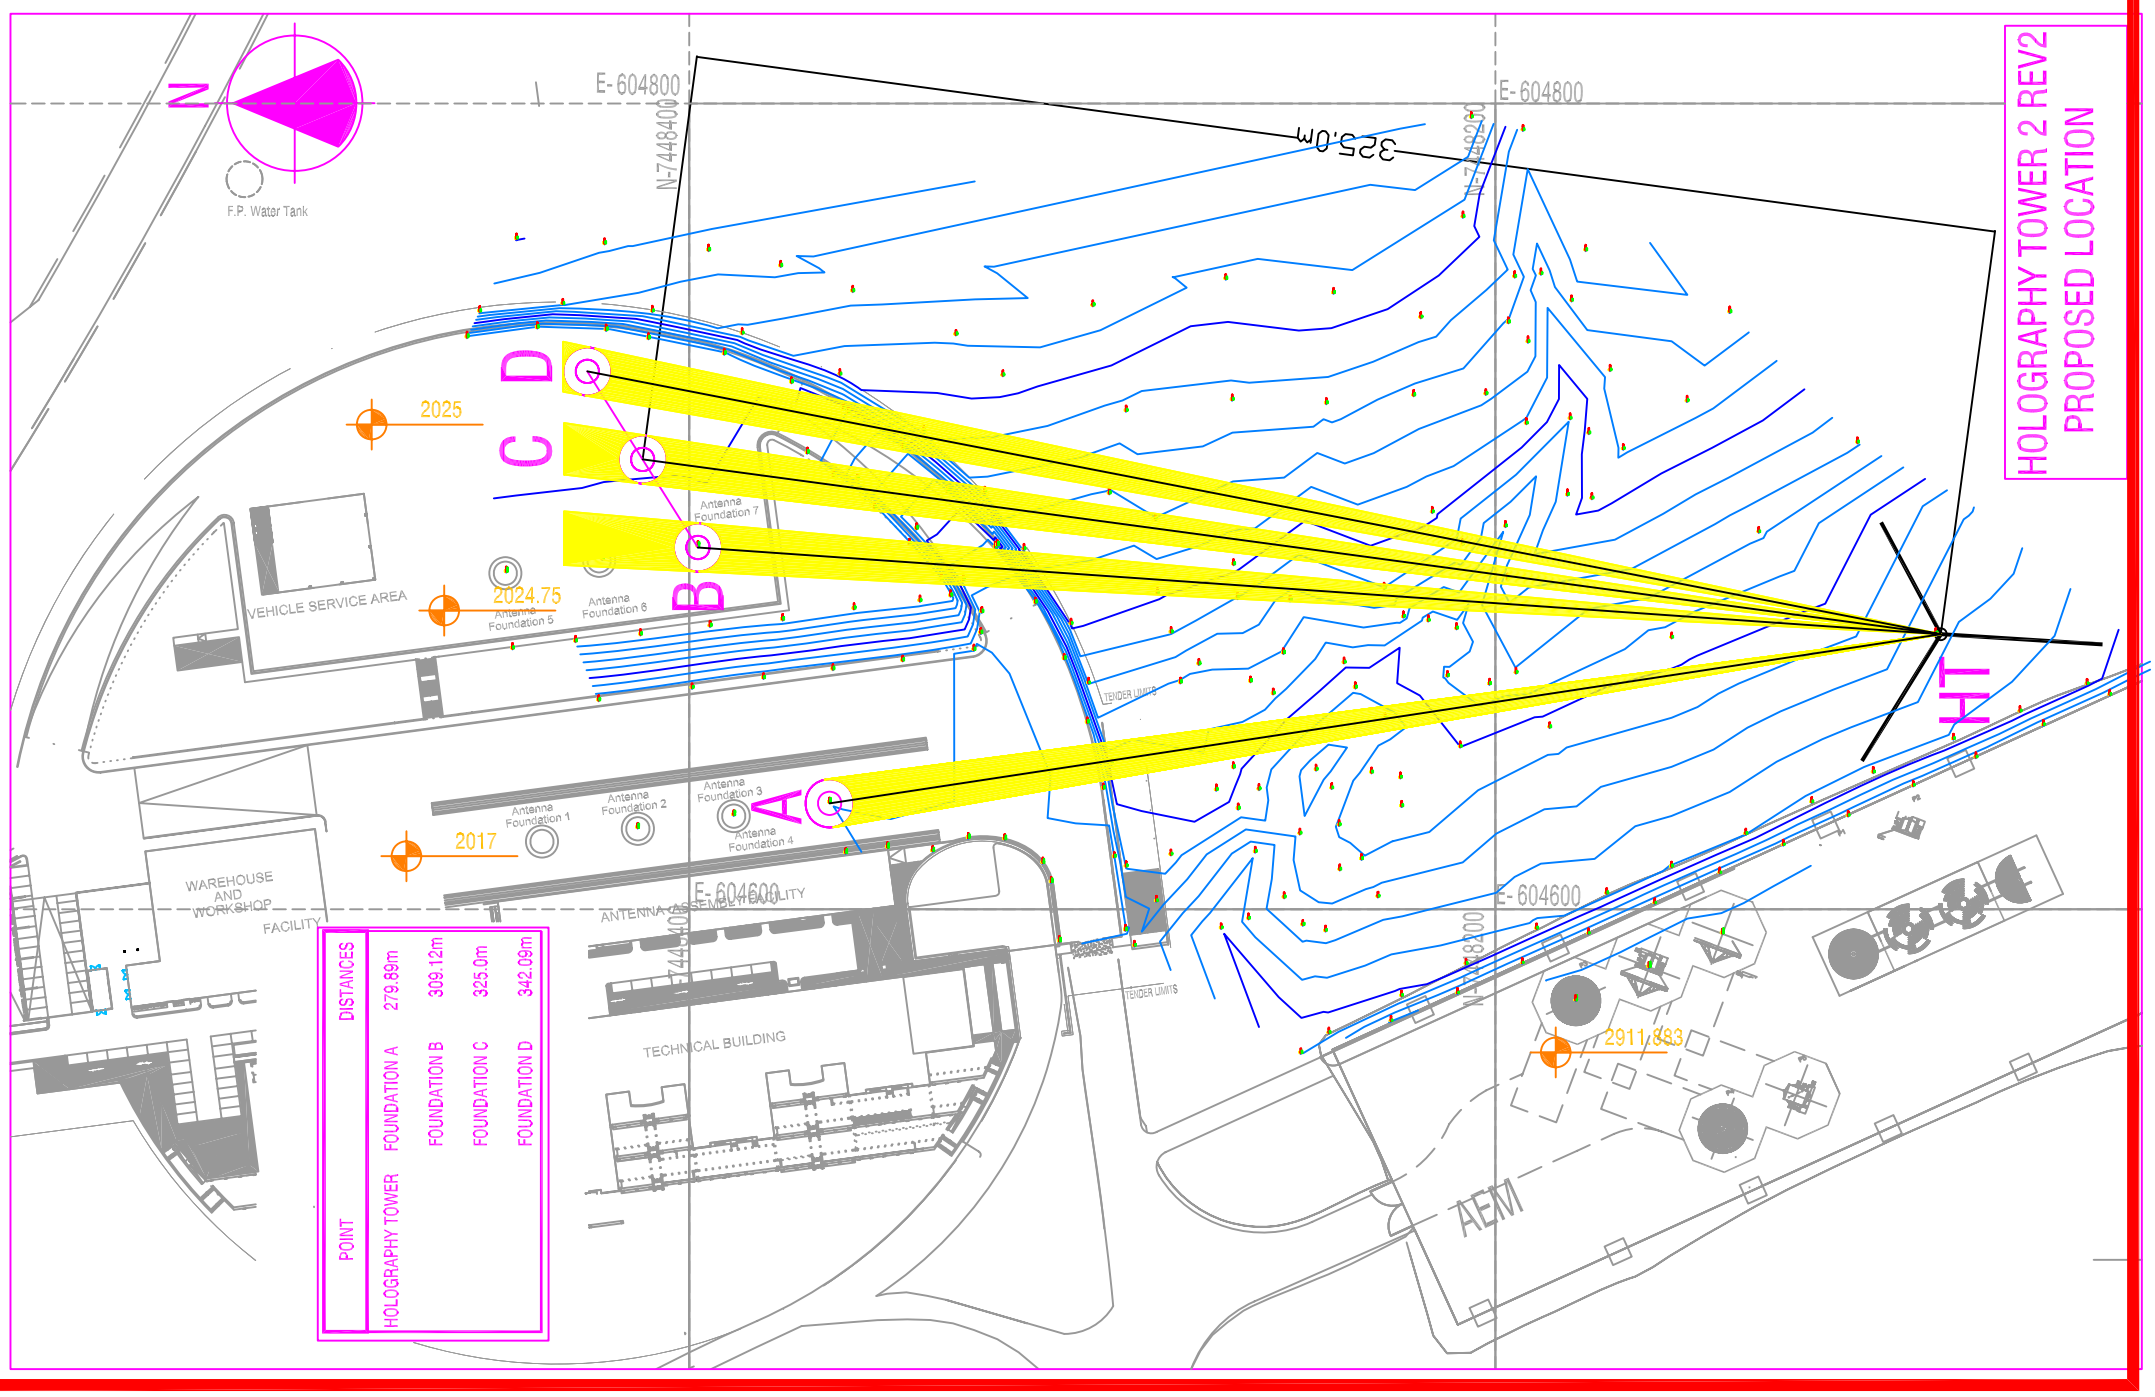

POINT	DISTANCES
HOLOGRAPHY TOWER	
FOUNDATION A	279.69m
FOUNDATION B	309.12m
FOUNDATION C	325.0m
FOUNDATION D	342.09m